Areas based on Cook Costello subdivision scheme plans

Lot List			
Lot No.	House Type	Carparks	Area (m²)
JOAL Lot 05	-	-	169.54
Lot 01	FS2	2	296.95
Lot 02	W1	2	318.90
Lot 03	Q1	2	256.30
Lot 04	Q1	2	326.17
			1,367.86 m²

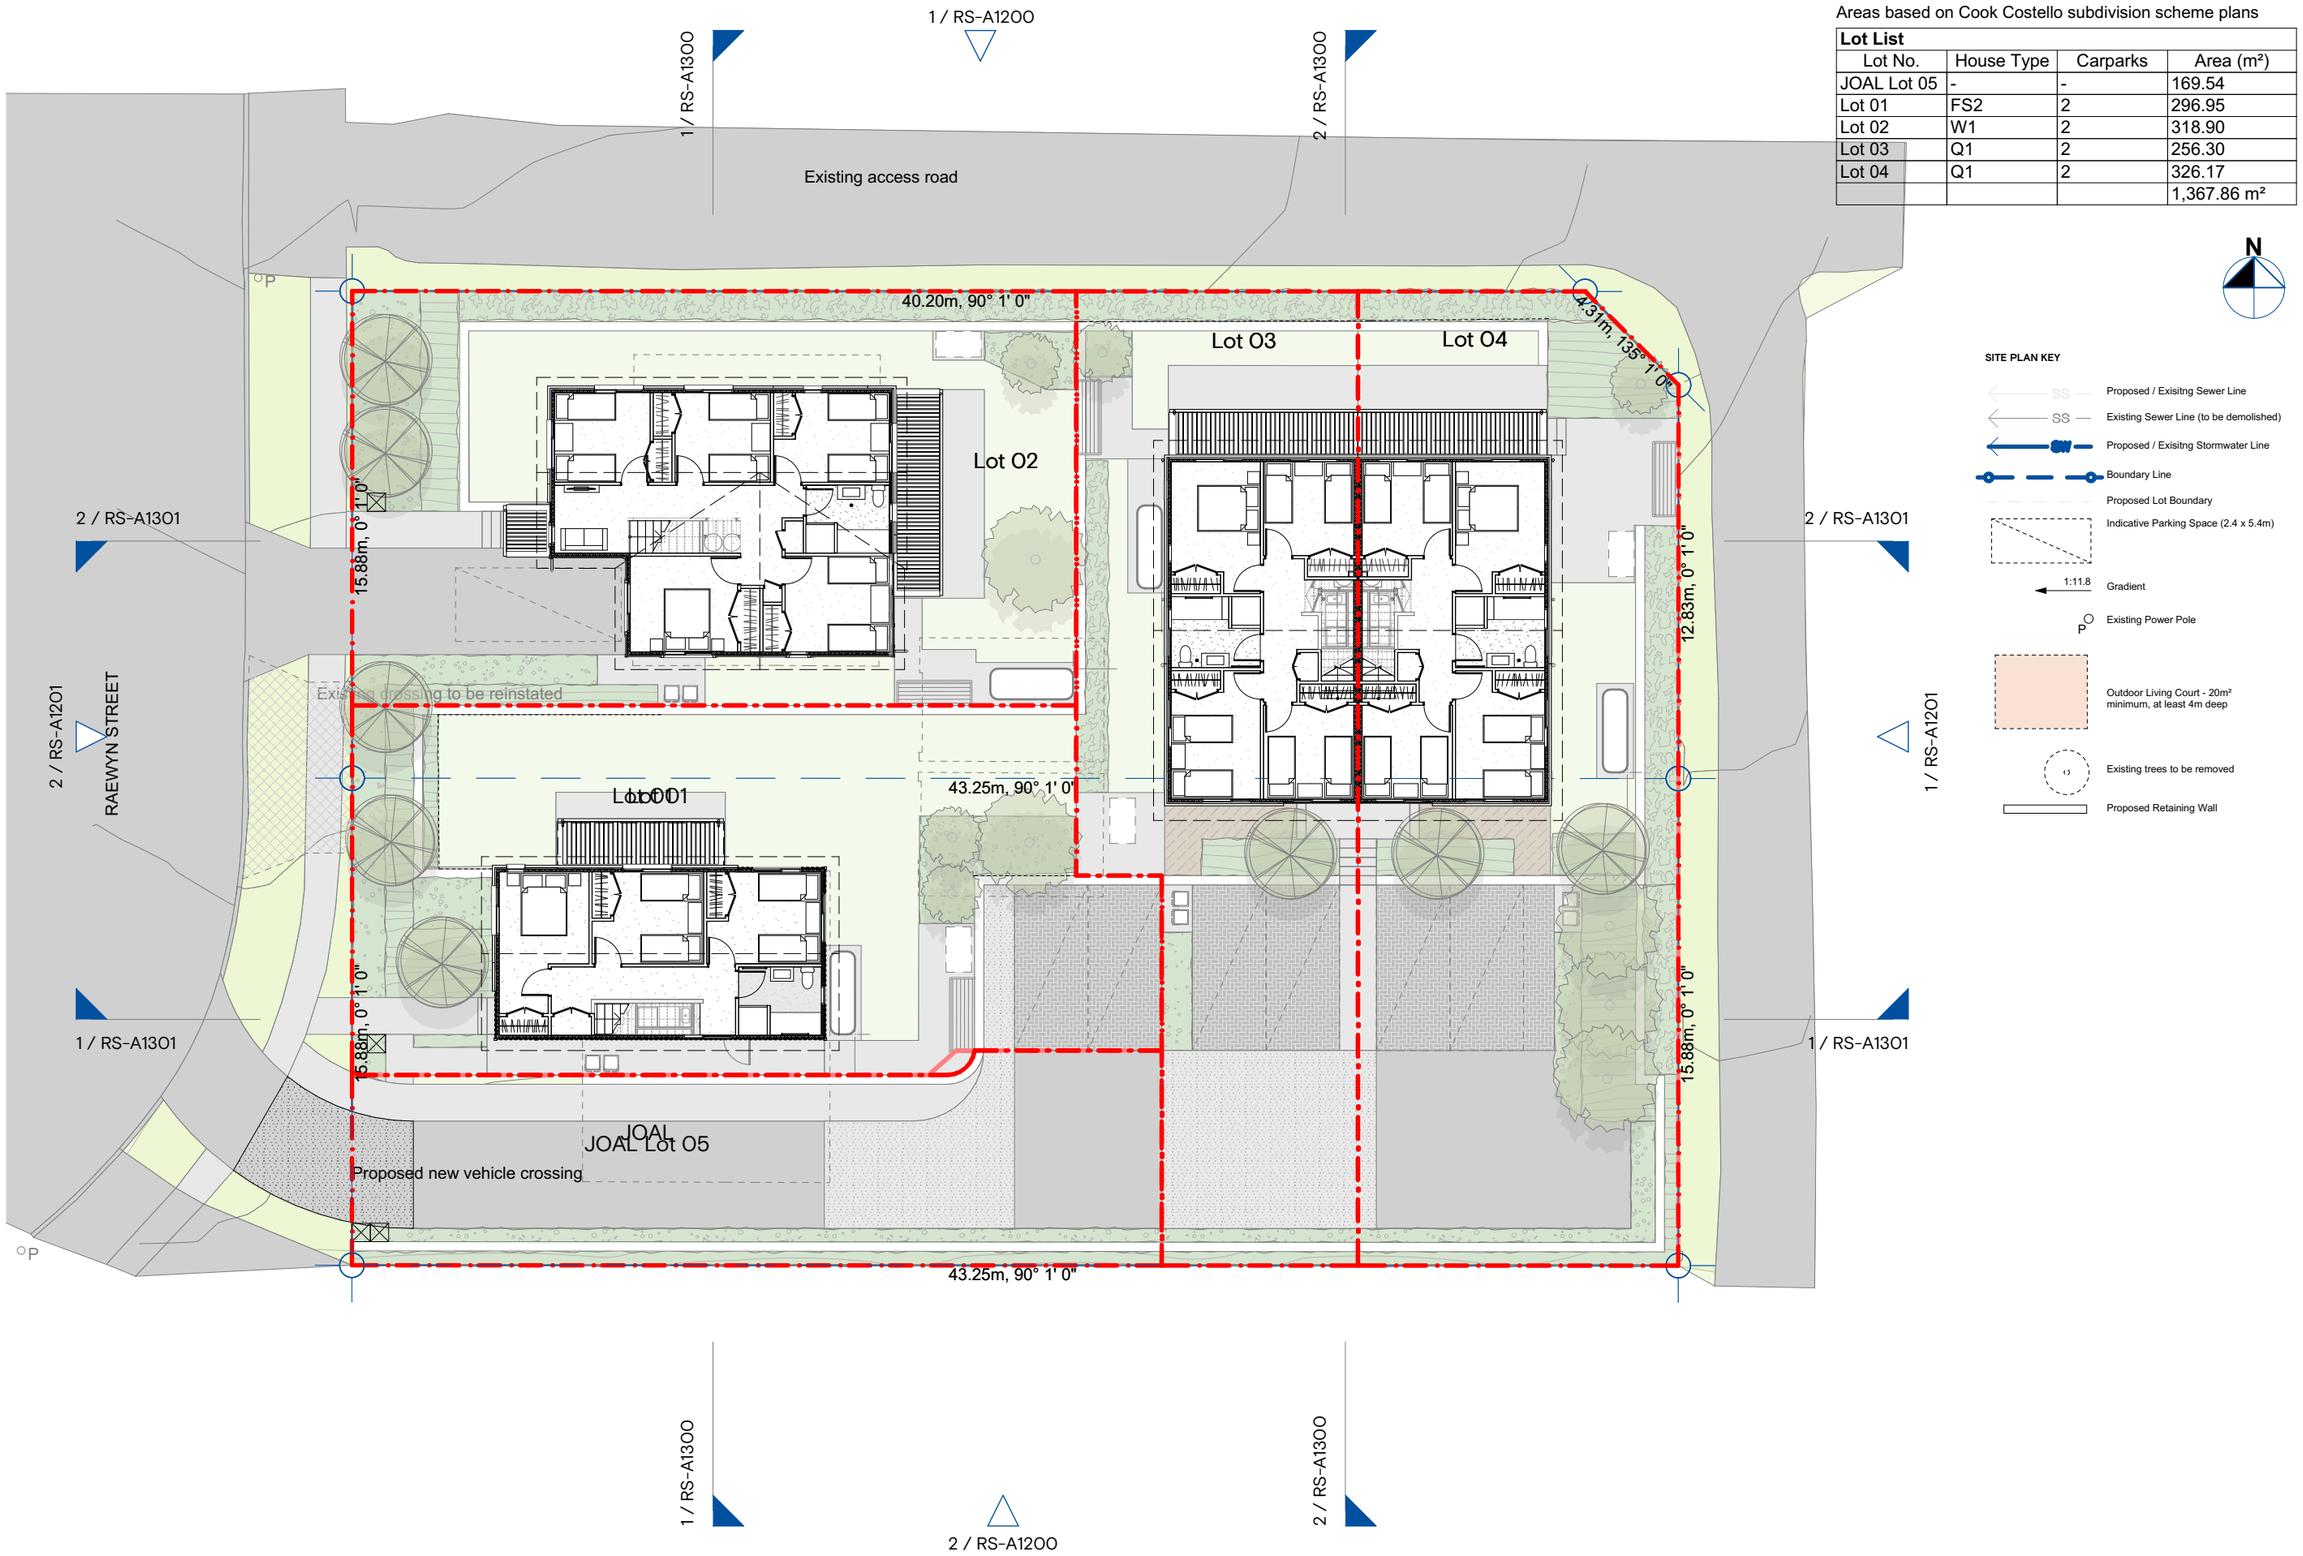

context Architects

Client: Kāinga Ora Homes and Communities

Consultants

Civil Engineer	- Cook Costello
Geotech Engineer	- Cook Costello
Planner	- Barker & Associates
Landscaping	- Context Architects

Rev.	Date	Notes
RC-C	16/08/2021	Resource Consent-Arch
RC-B	28/07/2021	Resource Consent

Title
Proposd First Floor Plan

Project
Kāinga Ora Development of 27 - 29 Raewyn Street

Do not scale.
The contractor shall verify all dimensions before commencing work, and all discrepancies to be referred to Context Architects Ltd for clarification. These plans are confidential and are not to be discussed or copied without the express permission of Context Architects Ltd.

Scale	Project No.	Drawing no.	Rev.
1:200 @ A3	**20207**	**RS-A1021**	**RC-C**